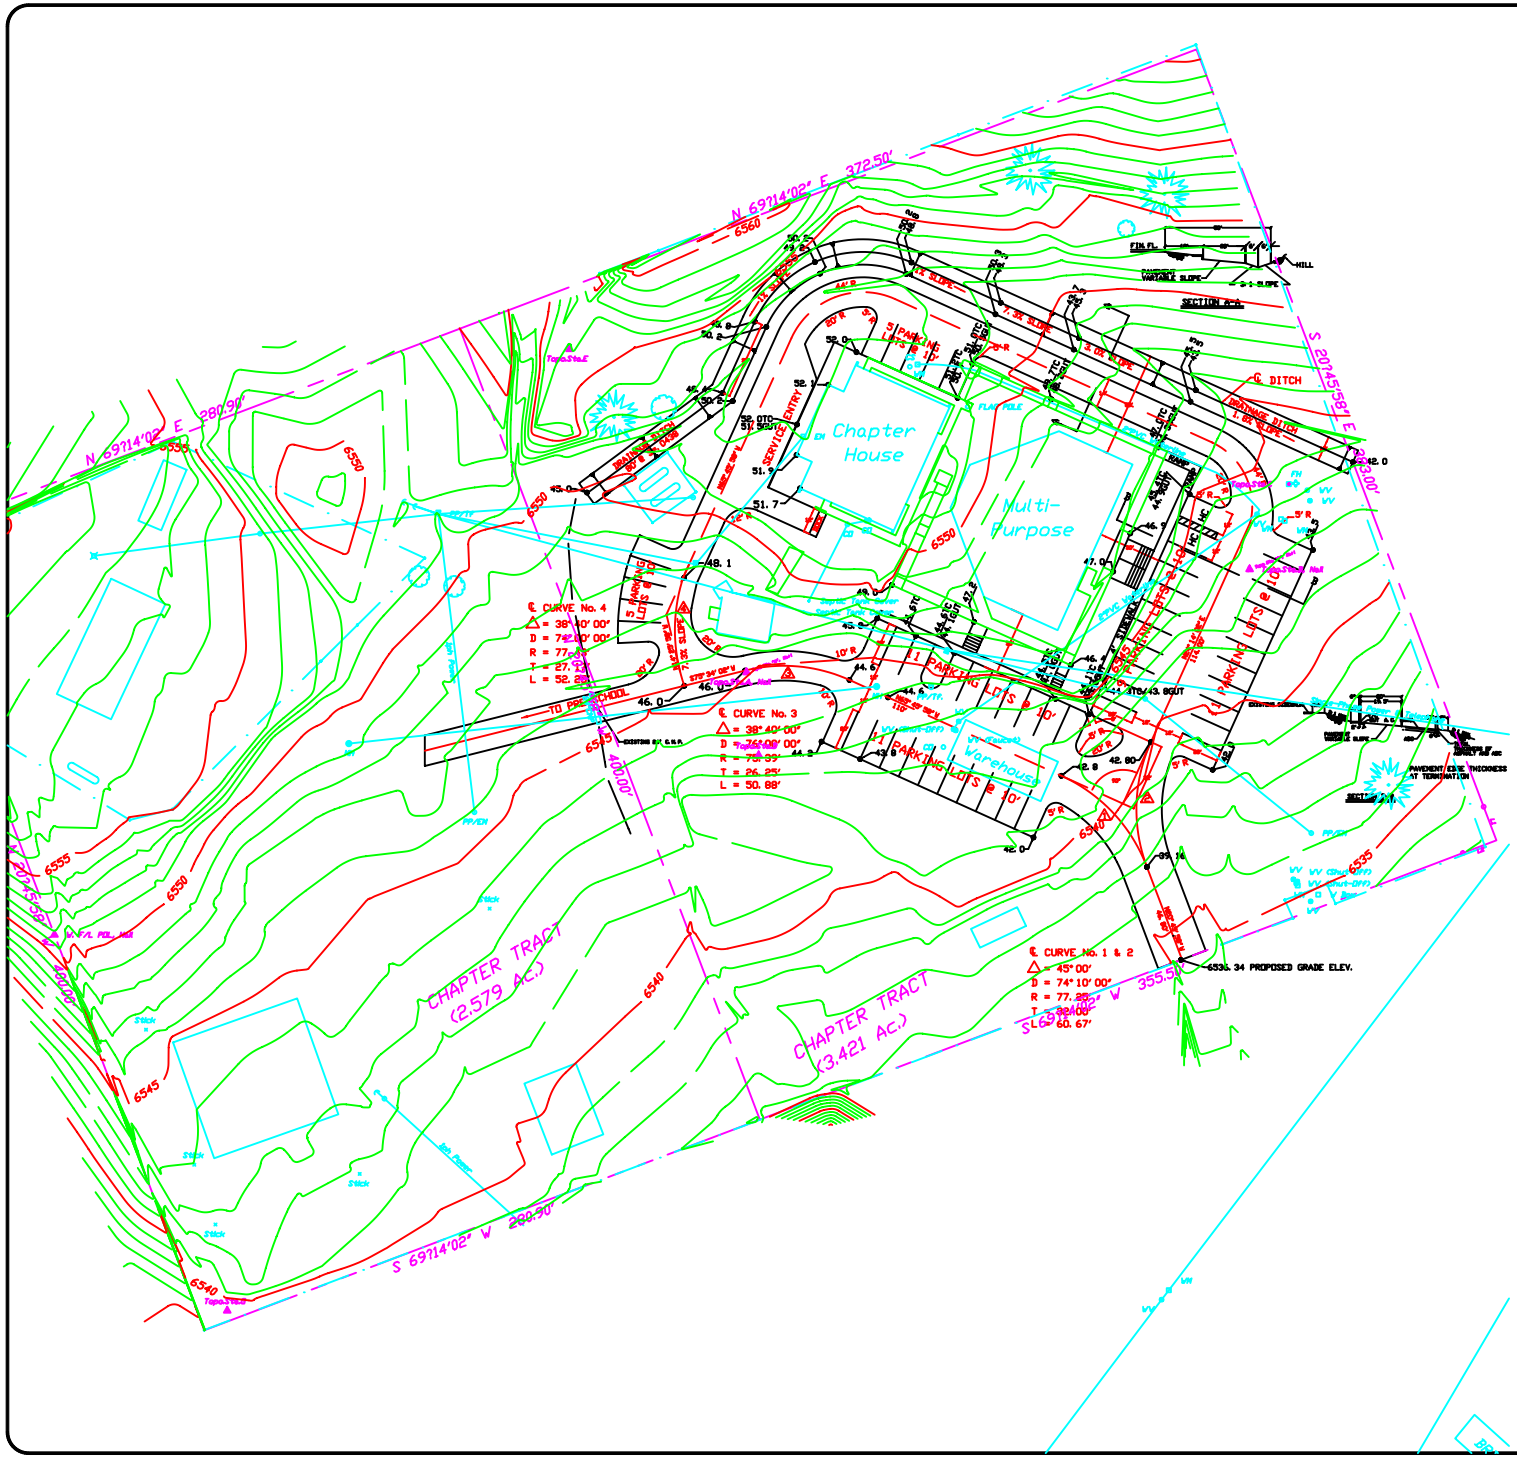

LEGEND

PROPOSED	EXISTING	DESCRIPTION
		CONTOURS
		FENCE LINE
		FENCE W/ GATE
		RIGHT-OF-WAY LINE
		PROPERTY LINE
		GATE VALVE
		FLUSH VALVE
		WATER METER
		WATER METER W/ REDUCED PRV
		CURB/DOMESTIC STOP
		FIRE HYDRANT
		SEWER LINE
		SEWER CLEANOUT
		MANHOLE W/ FLOW DIRECTION
		SEPTIC TANK
		LEACH FIELD
		POWER LINE
		POWER POLE
		POWER POLE W/ TRANSFORMER
		POWER POLE W/ STREET LIGHT
		POWER POLE W/ GUY
		POWER POLE W/ CUT WIRE
		ELECTRIC METER
		GAS LINE
		GAS VALVE
		GAS METER
		TELEPHONE LINE
		SURVEY REFERENCE POINT
		BRASS CAP
		FLAG POLE
		WELL
		CONCRETE SIDEWALK
		BUILDING/HOUSE
		GARAGE ROOF
		POWER POLE TO BE REMOVED

N

1 inch = 30 feet

GENERAL NOTES:

1. THE LOCATIONS OF UNDERGROUND UTILITIES AS SHOWN HEREON ARE BASED ON ABOVE-GROUND STRUCTURES AND RECORD DRAWINGS PROVIDED BY THE SURVEYOR. LOCATIONS OF UNDERGROUND UTILITIES/STRUCTURES MAY VARY FROM LOCATIONS SHOWN HEREON. ADDITIONAL BURIED UTILITES/STRUCTURES MAY BE ENCOUNTERED. NO EXCAVATIONS WERE MADE DURING THE PROGRESS OF THIS SURVEY TO LOCATE BURIED UTLITIES/STRUCTURES. AT LEAST THREE WORKING DAYS BEFORE EXCAVATION IS BEGUN, CONTACT LOCAL UTILITY COMPANIES AND ARIZONA BLUESTAKE 1-800-STAKE-IT.

2. THE UNDERGROUND LOCATIONS OF WATER AND SEWER AND TELEPHONE HAVE NOT BEEN DETERMINED.

REVISION	DATE

DRAWN BY: B. FRANKLIN
SURVEYED BY: HP Delighus, 6SGC
CHECKED BY:
APPROVED BY:
DATE:

OAKSPRINGS MULTI-PURPOSE SITE PLAN

Oaksprings, (Apache County), Arizona

The Navajo Nation
DESIGN & ENGINEERING SERVICES
P.O. Box 69
Window Rock, Arizona

SHEET No.

SHEET
OF